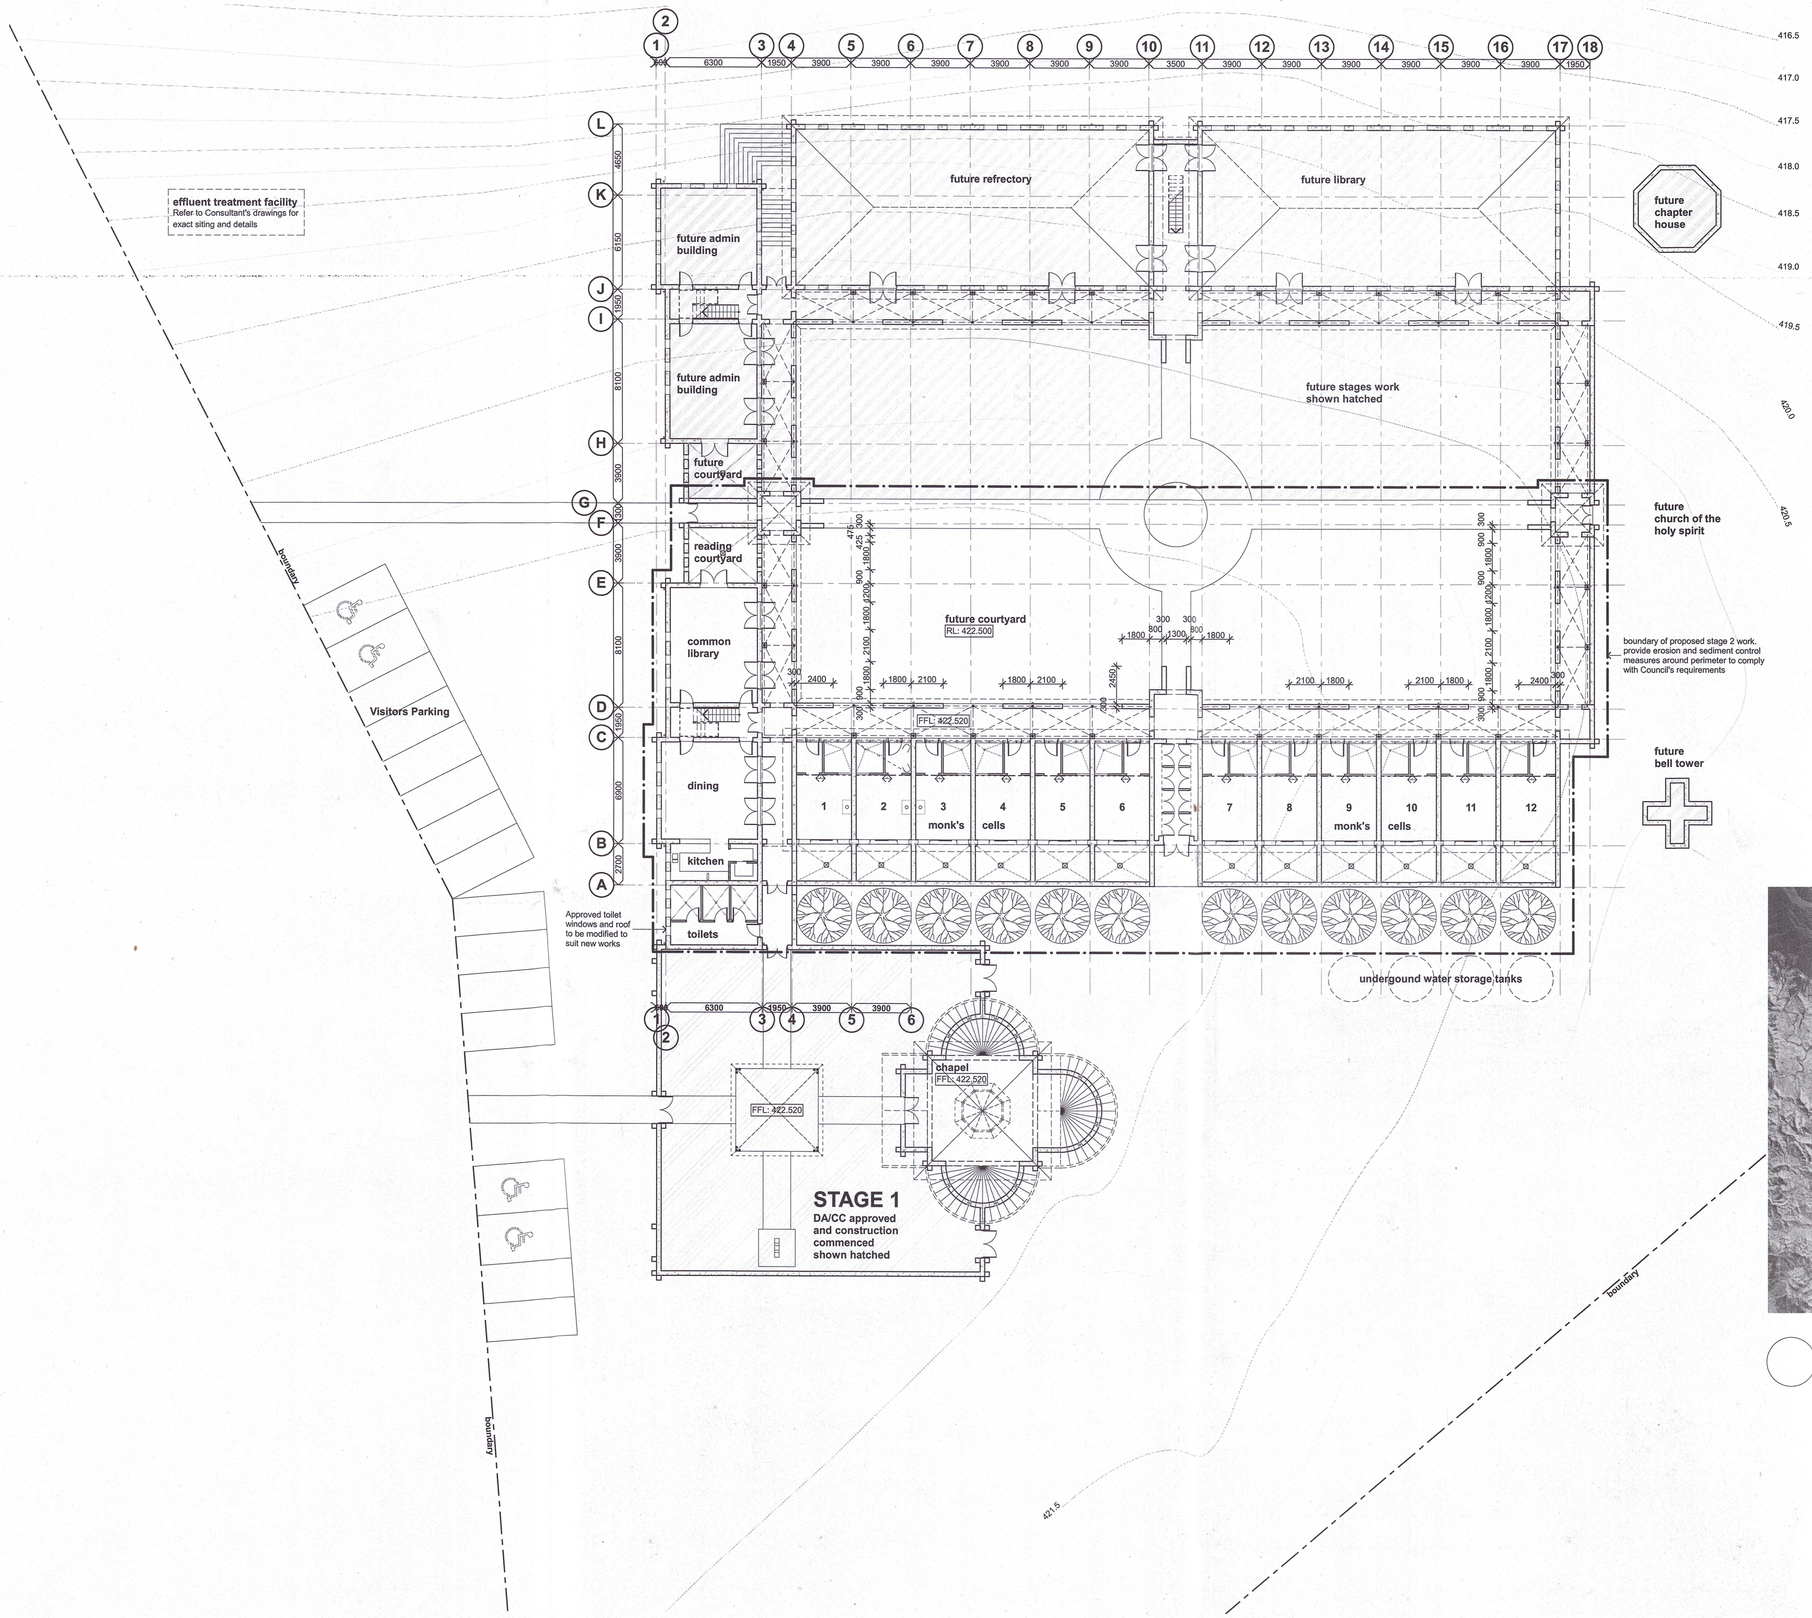

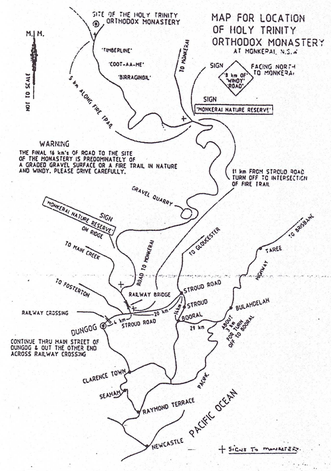

2 Directory Map

1:1.50

Location Plan

PRELIMINARY

HOLY TRINITY ORTHODOX MONASTERY

shc
86 Darby Street Cooks Hill NSW 2300
T: (02) 4929 7888 F: (02) 4929 7877 E: admin@schs.com.au

notes

This drawing and design remains copyright Schreiber Hamilton Architecture. ©

- Dimensions are in millimetres unless otherwise shown.
- Work to given dimensions. Do not scale from drawing.
- Check all dimensions on site prior to construction.
- Bring any discrepancies to the attention of the propietor.
- Refer to drawing CC02 for initial setout
- Builder to allow for appropriate means of expansion & contraction of materials, structure & sub-structure in accordance with Australian Standards & product manufacturer recommendations
- Builder to ensure that dissimilar metals do not come into contact in accordance with Aust. Standards & CSIRO's notes on the Science of Building. Also refer to Lysaughts Referee or equivalent.

amendments

No.	Date	Comment

legend

CP	CARPET
CT	CERAMIC TILE
DP	DOWNPIPE
FCL	FINISHED CEILING LEVEL
FFL	FINISHED FLOOR LEVEL
FG	FIXED GLAZING
FW	FLOOR WASTE
GSD	GRATED SUMP DRAIN
HB	HAND BASIN
MRS	METAL ROOF SHEETING
OHC	OVERHEAD CUPBOARD
ORE	OFF-FORM RAMMED EARTH
PV	PAVER
SS	STAINLESS STEEL
TB	TIMBER BOARD (PINE)
TF	TIMBER FLOORING
TFC	TROWEL FINISHED CONCRETE
TPH	TOILET PAPER HOLDER
TR	TOWEL RAIL

job north

scale 1:200

0 2 4 6 8

drawing A-01

revision A

job name and address
Holy Trinity Orthodox Monastary Trust

drawing title
Site Plan /Location Plan

project 2210

shc
schreiber hamilton architecture